




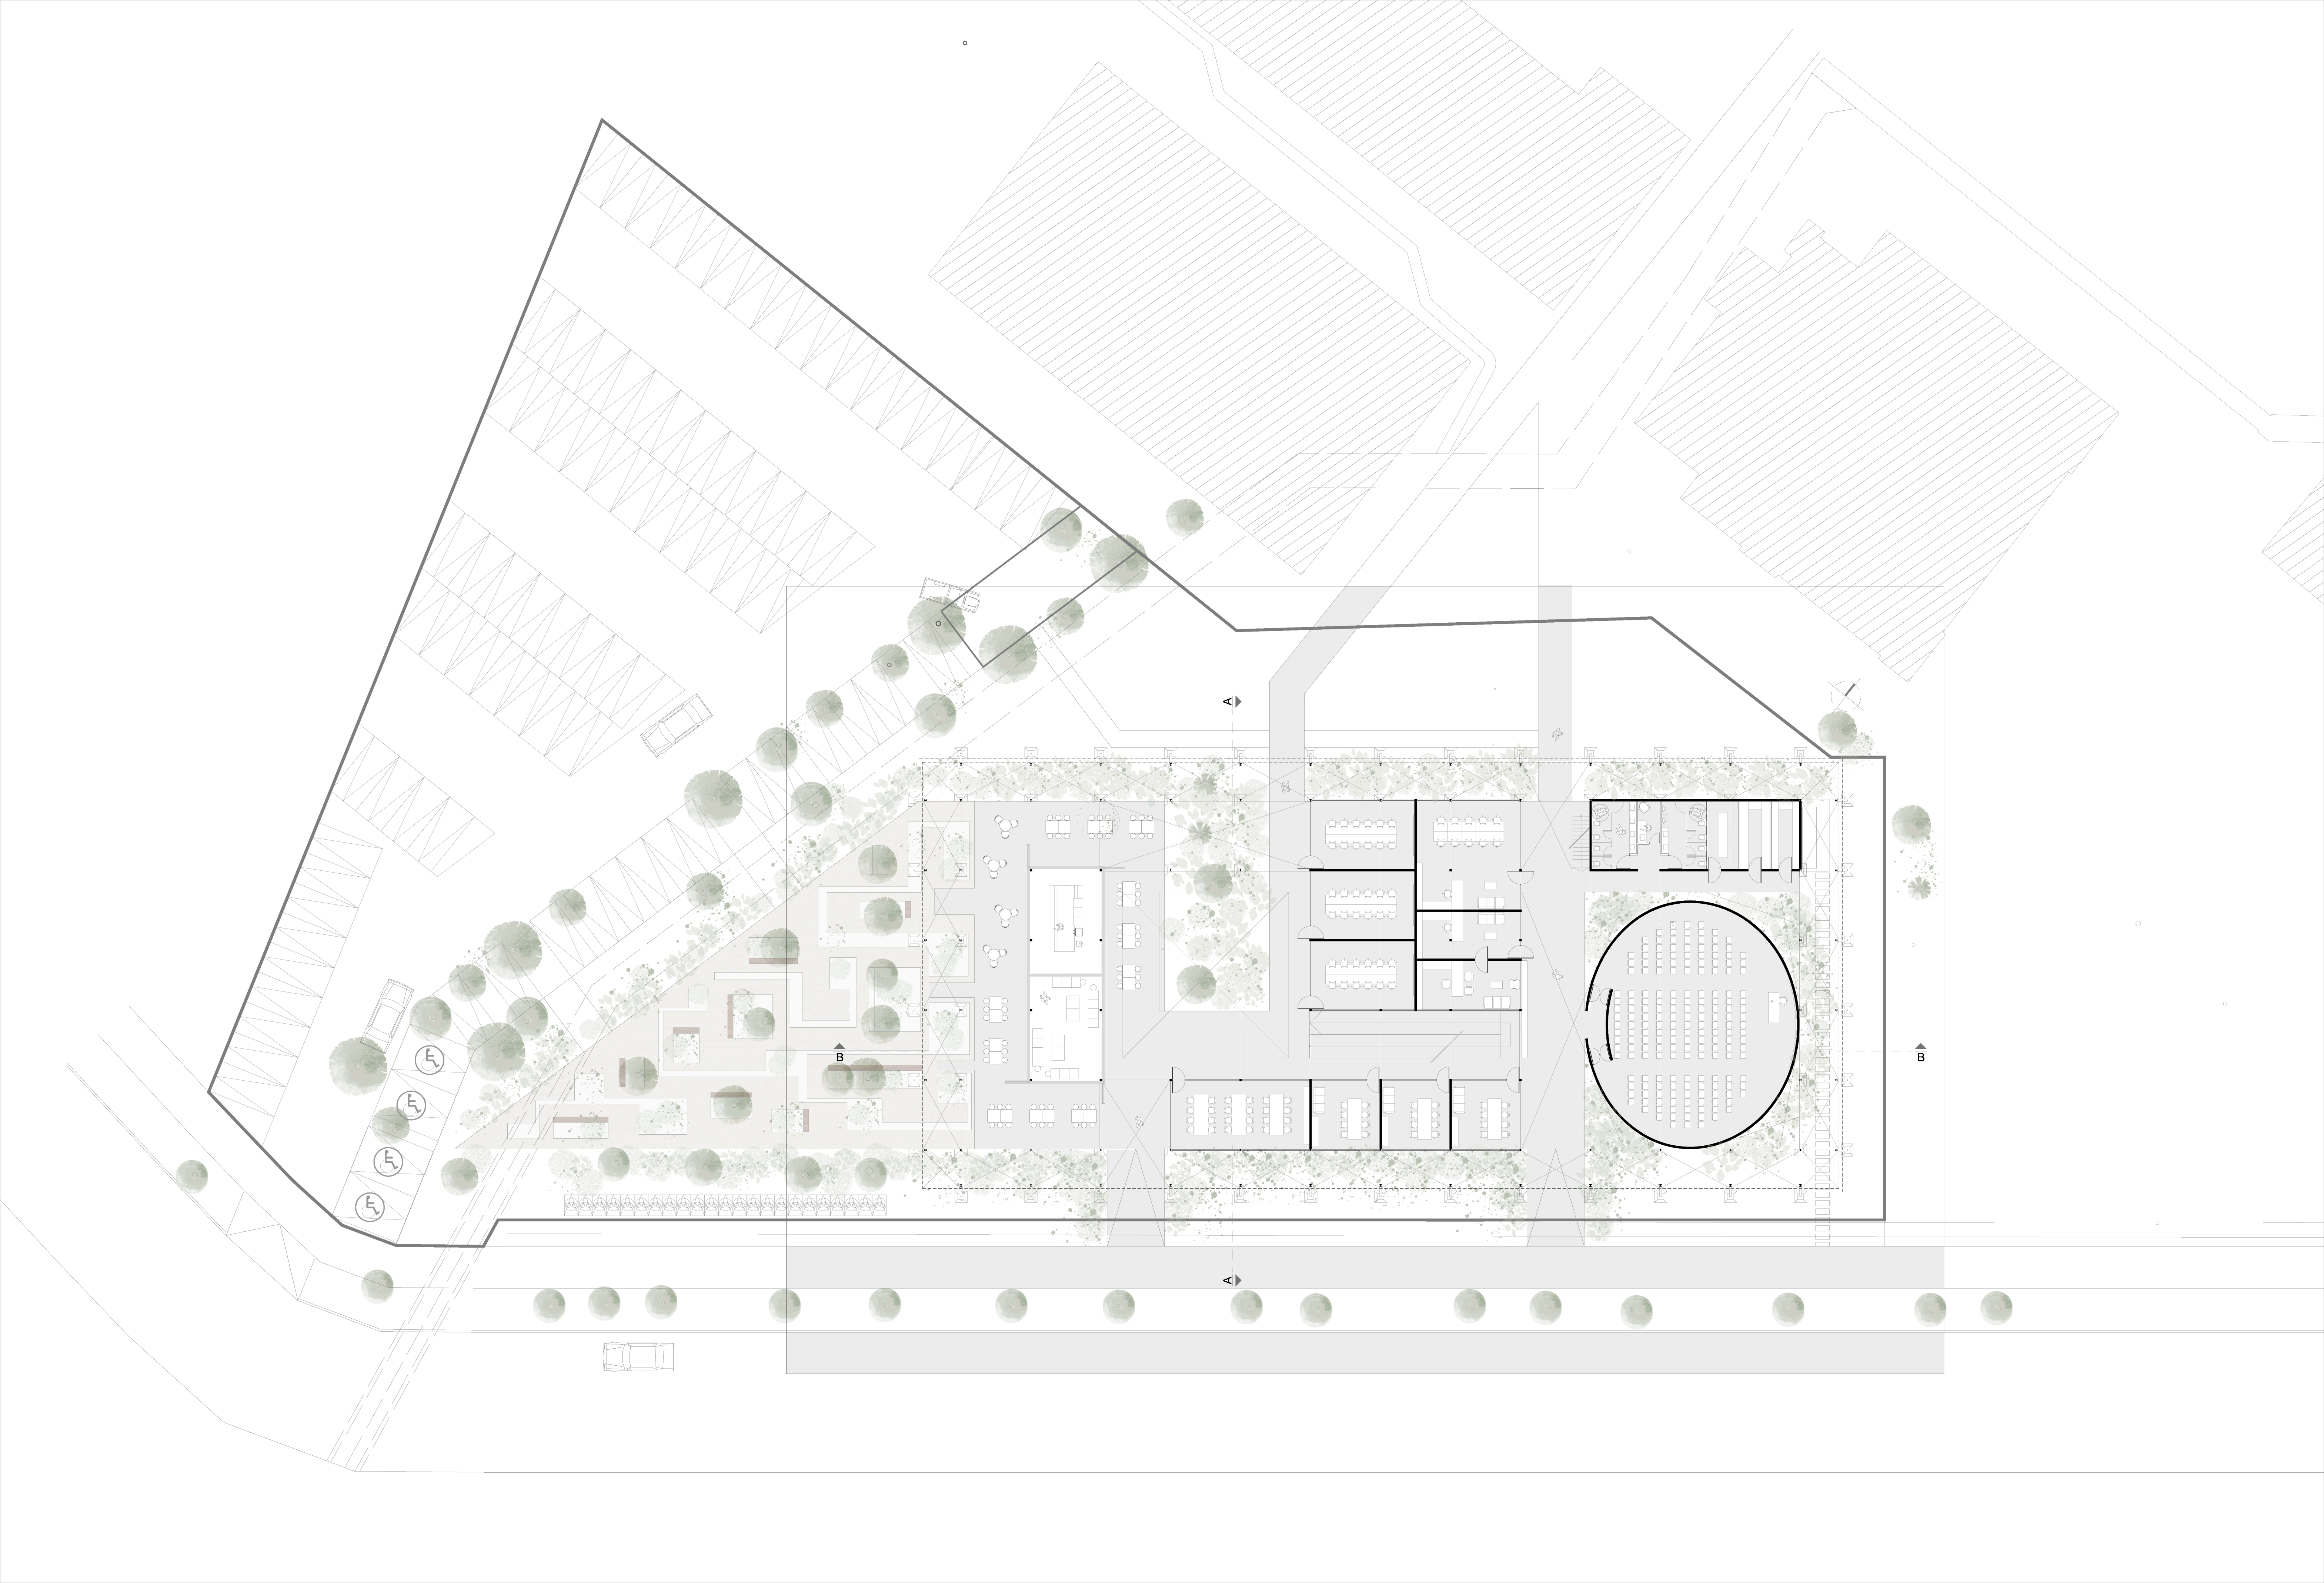

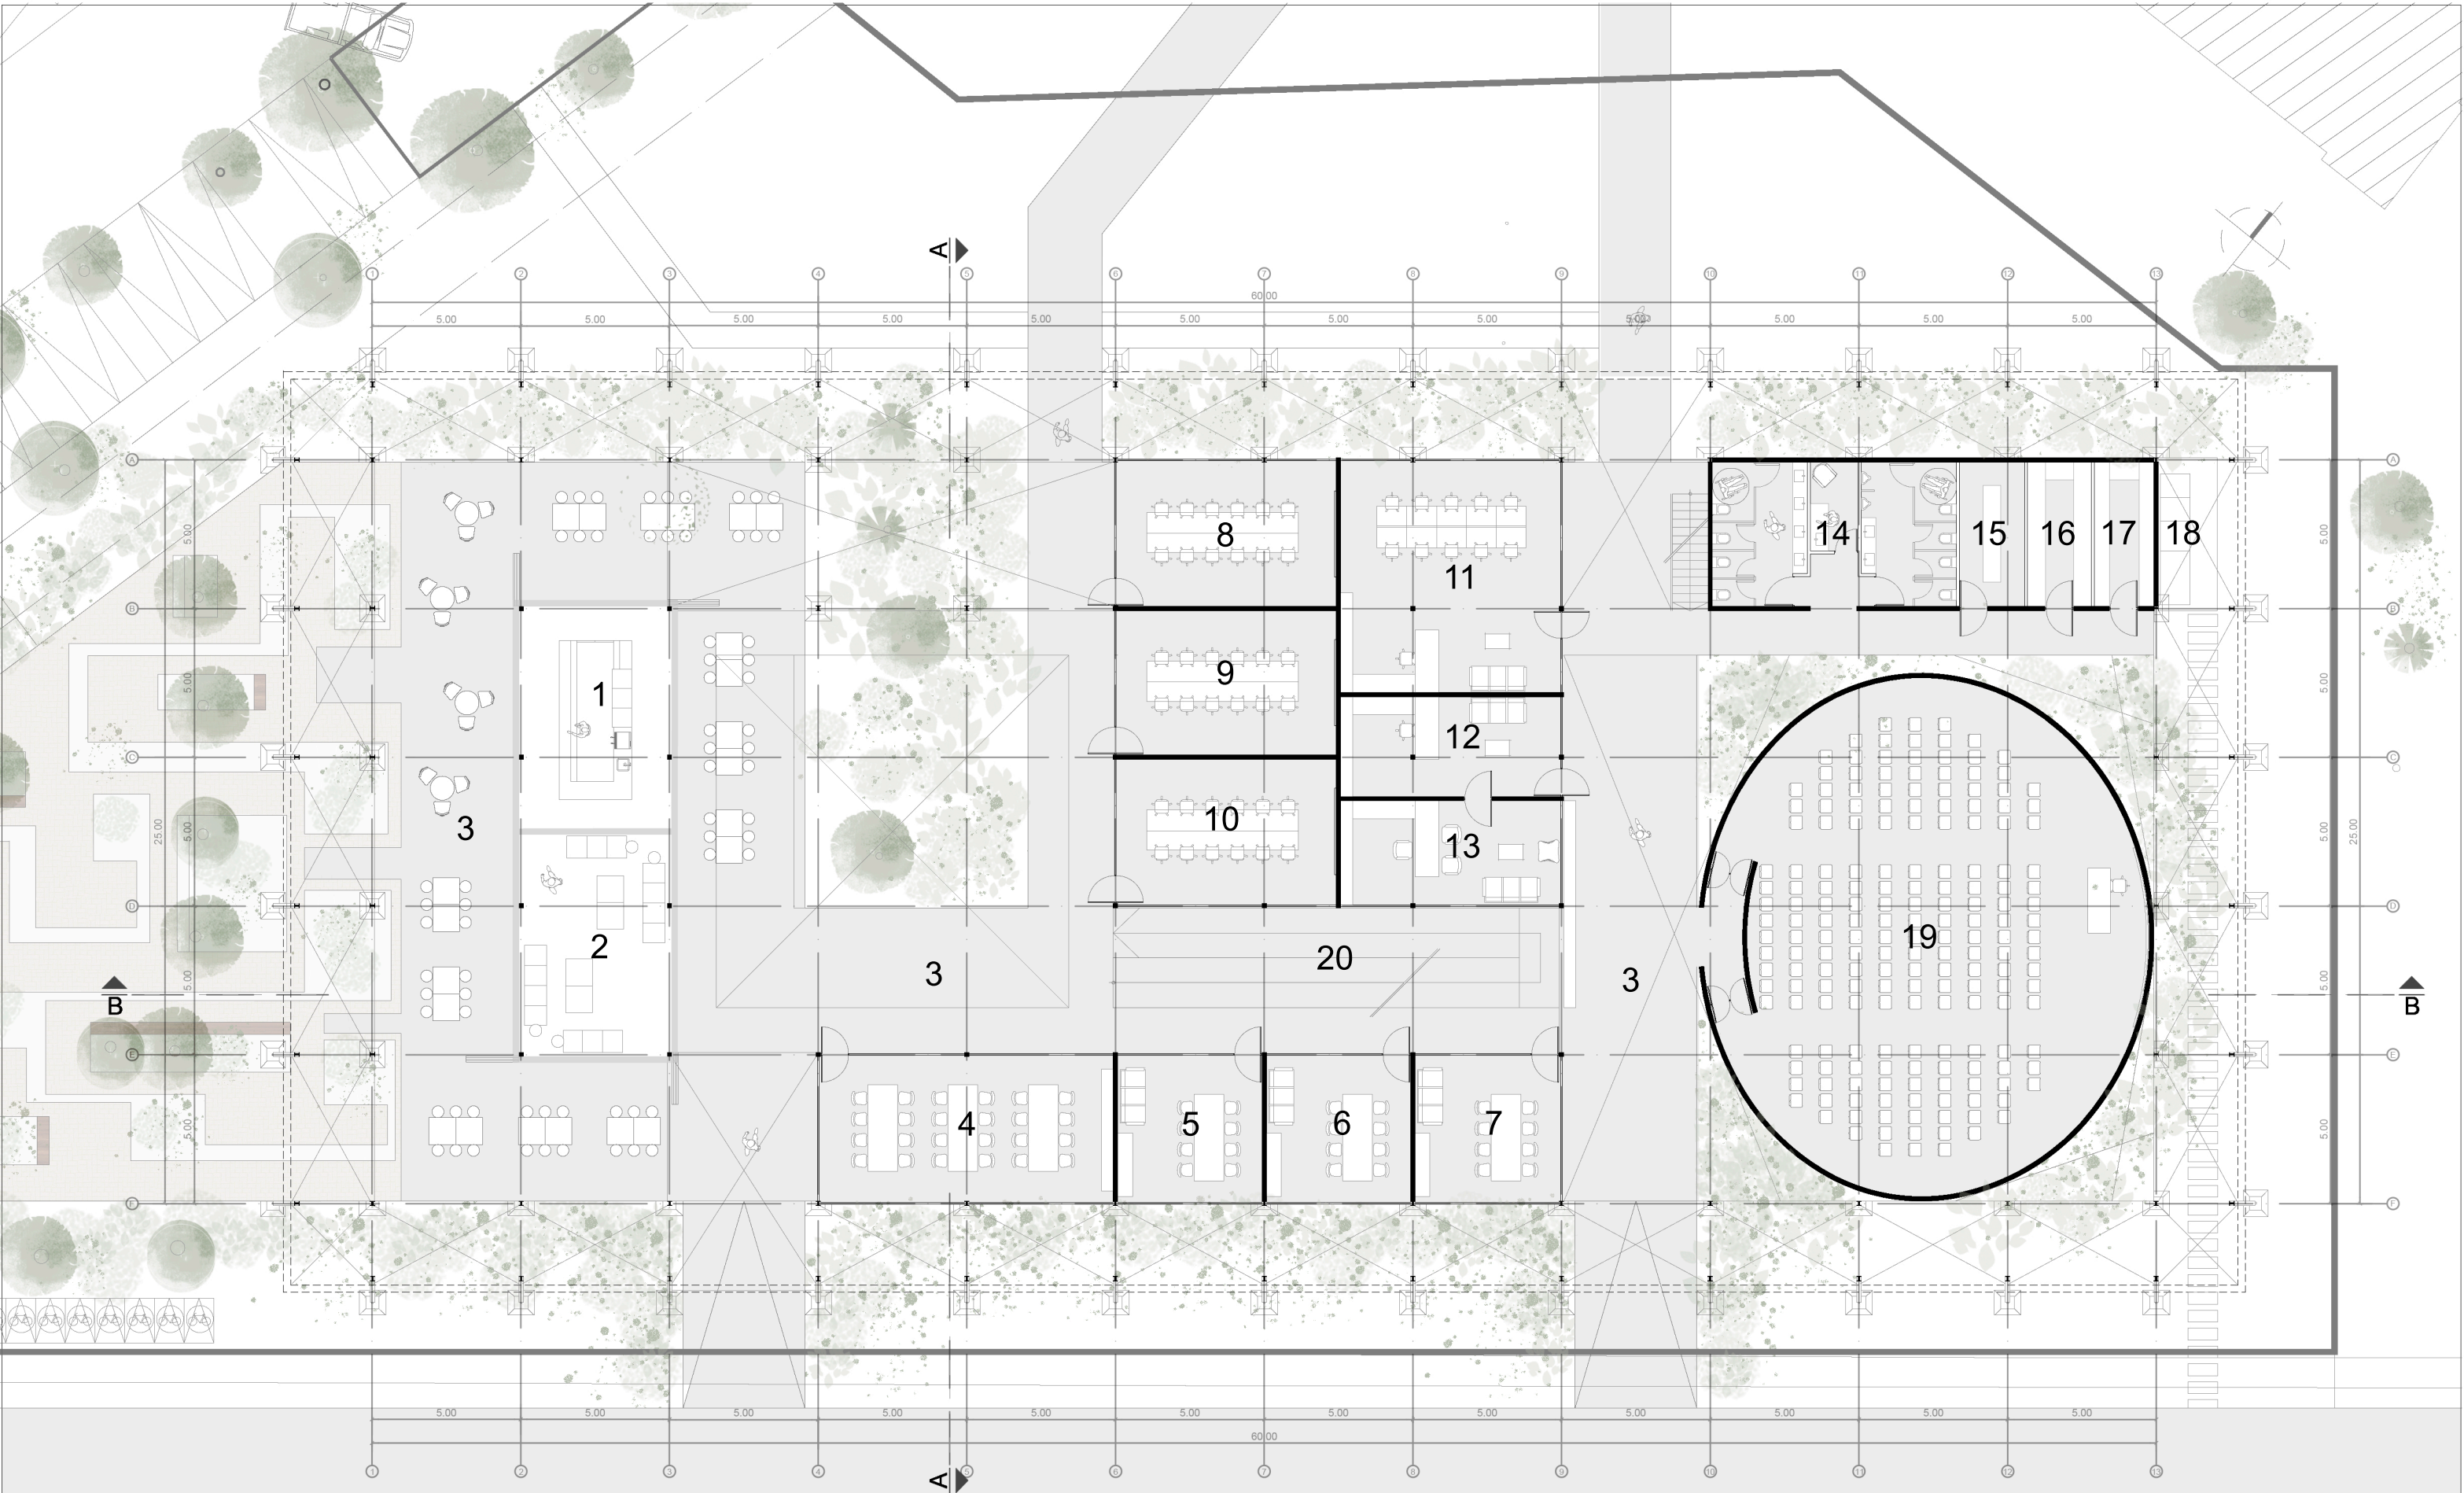

LOCAL		LOCAL	
1	Cafeteria	11	Administration
2	Lounge	12	Lobby + Secretary
3	Corridor + intermediate space	13	Director's office
4	Co-working space + Library	14	Restrooms + Lactation room
5	Professor room	15	Server room
6	Professor room	16	Storage room
7	Professor room	17	Janitor's room
8	Meeting room	18	Waste collection
9	Meeting room	19	Multi-purpose room
10	Meeting room	20	Ramp

FLOOR PLAN
ESC 1:200

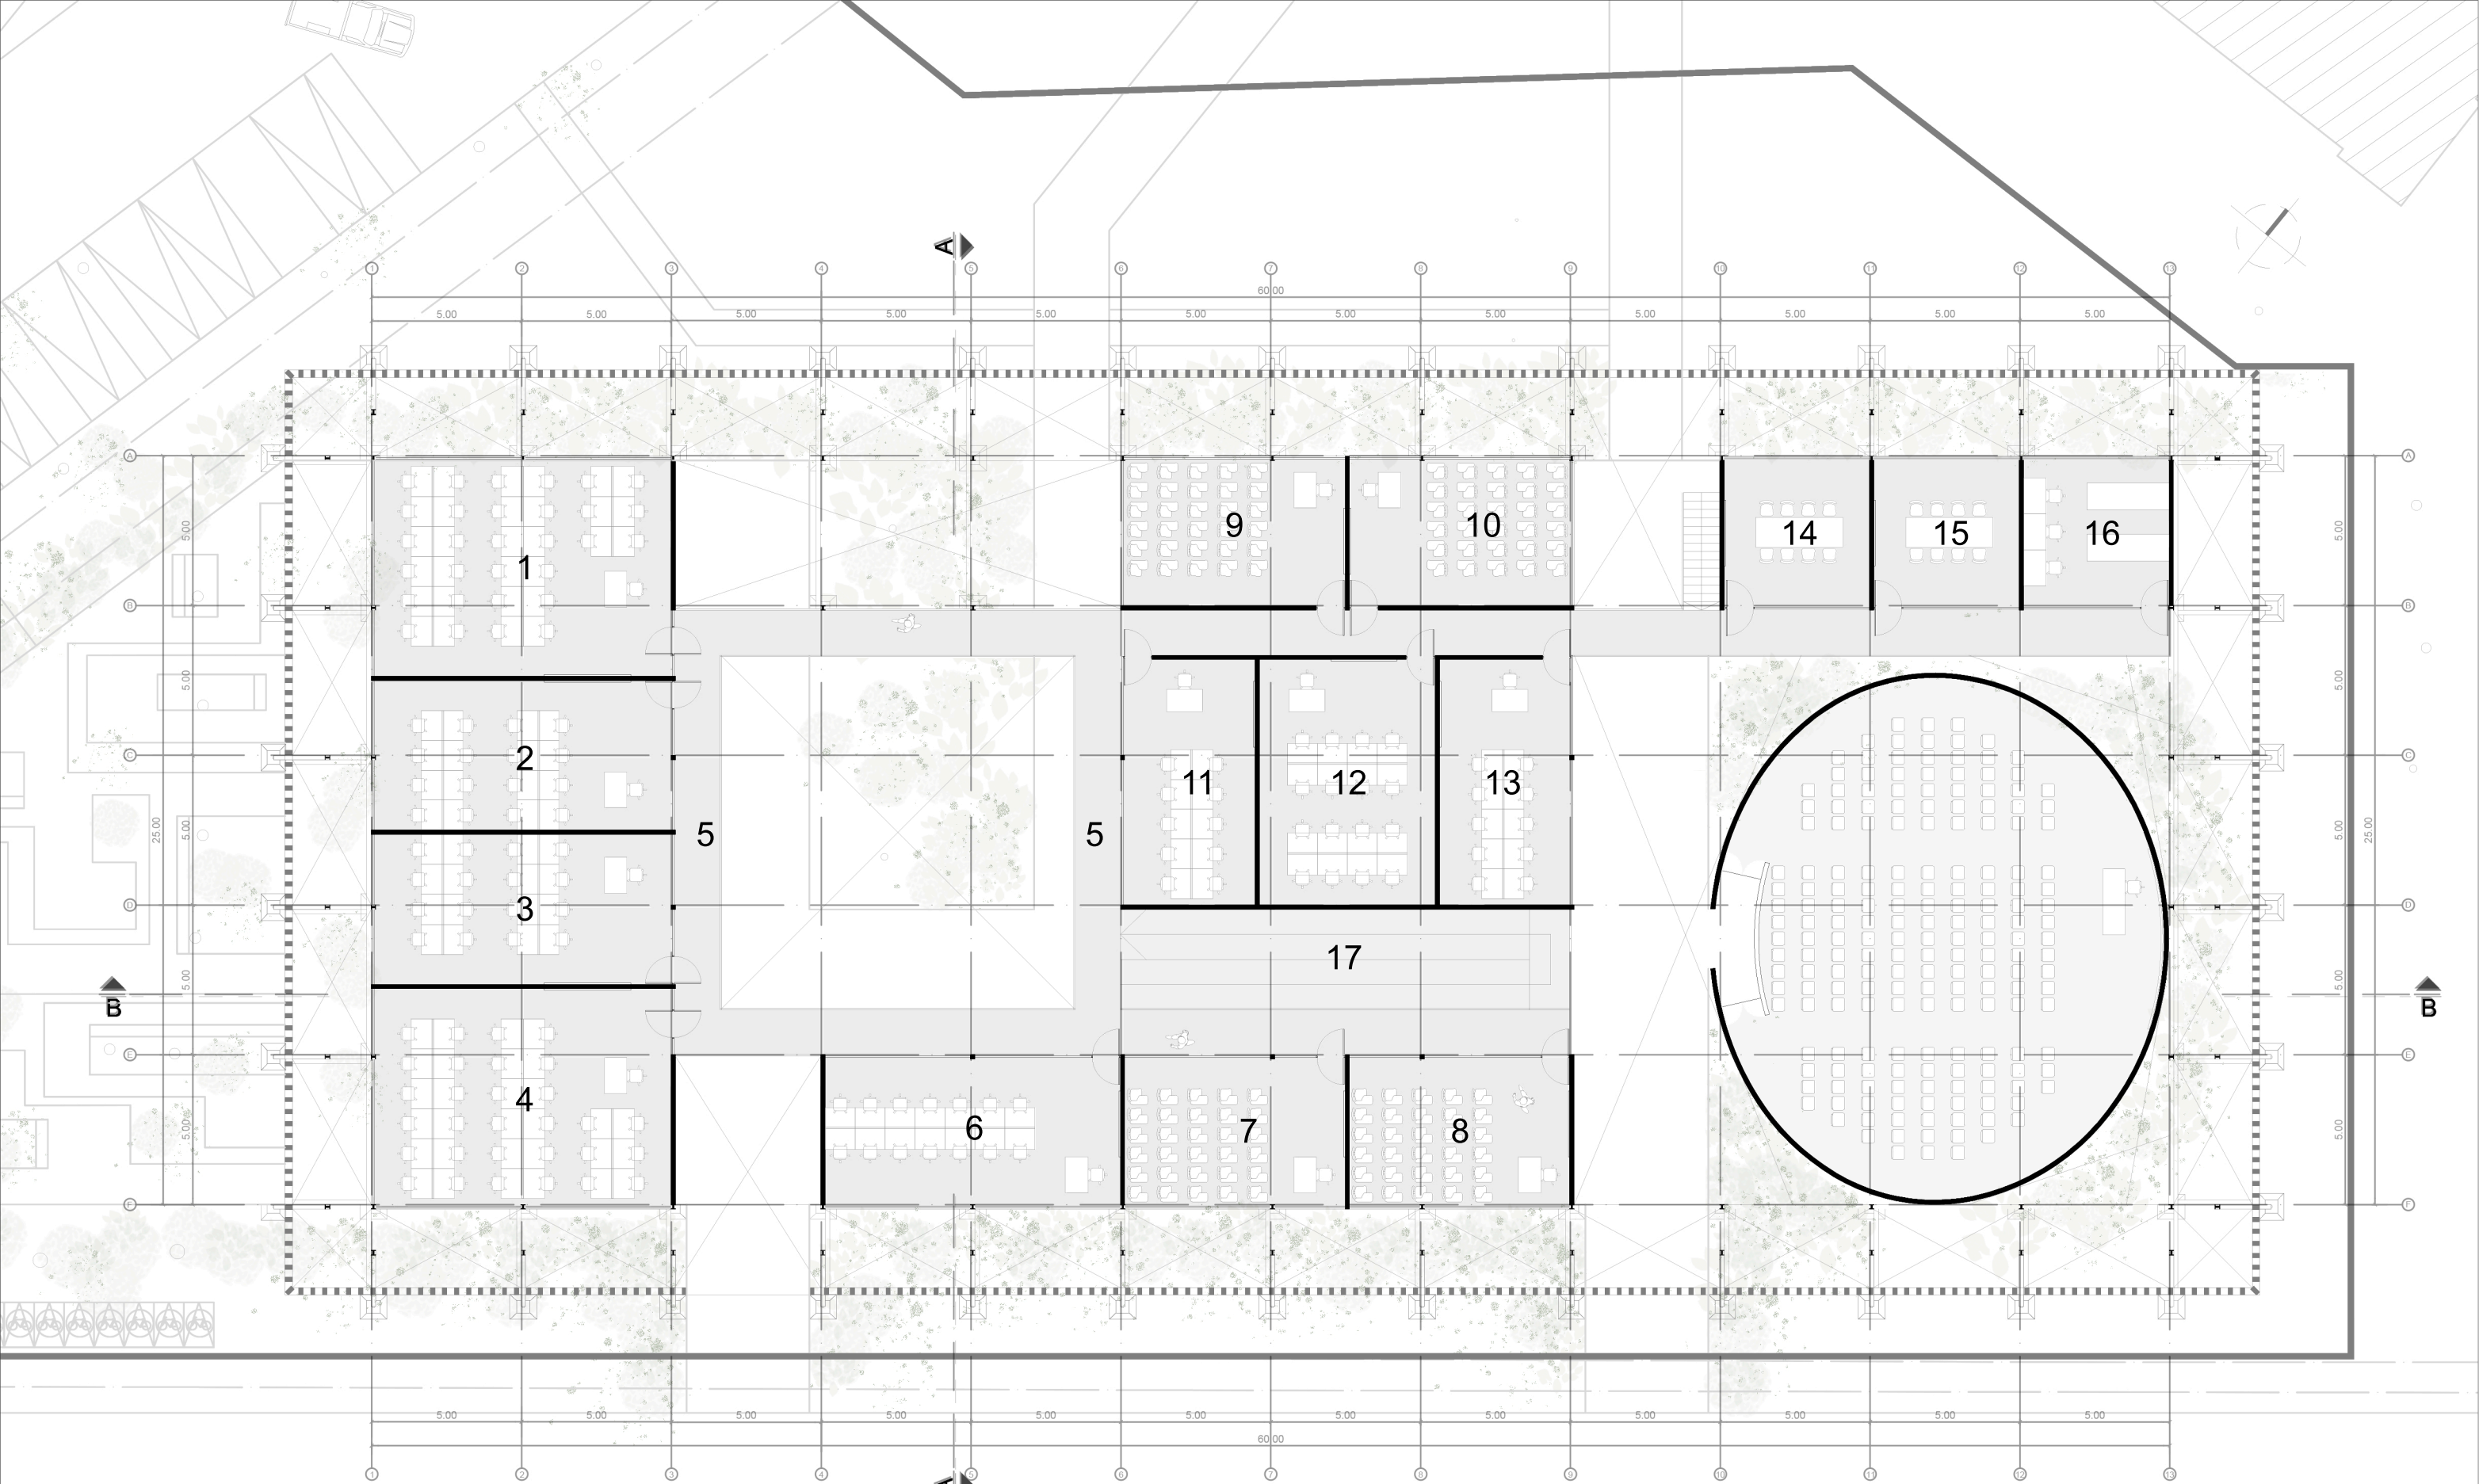

LOCAL		LOCAL	
1	Computer room	10	Lecture room
2	Computer room	11	Computer room
3	Computer room	12	Computer room
4	Computer room	13	Computer room
5	Corridor + intermediate space	14	Meeting room
6	E-Learning	15	Meeting room
7	Lecture room	16	Mech and elect room
8	Lecture room	17	Ramp
9	Lecture room		

FIRST FLOOR
ESC 1:200

